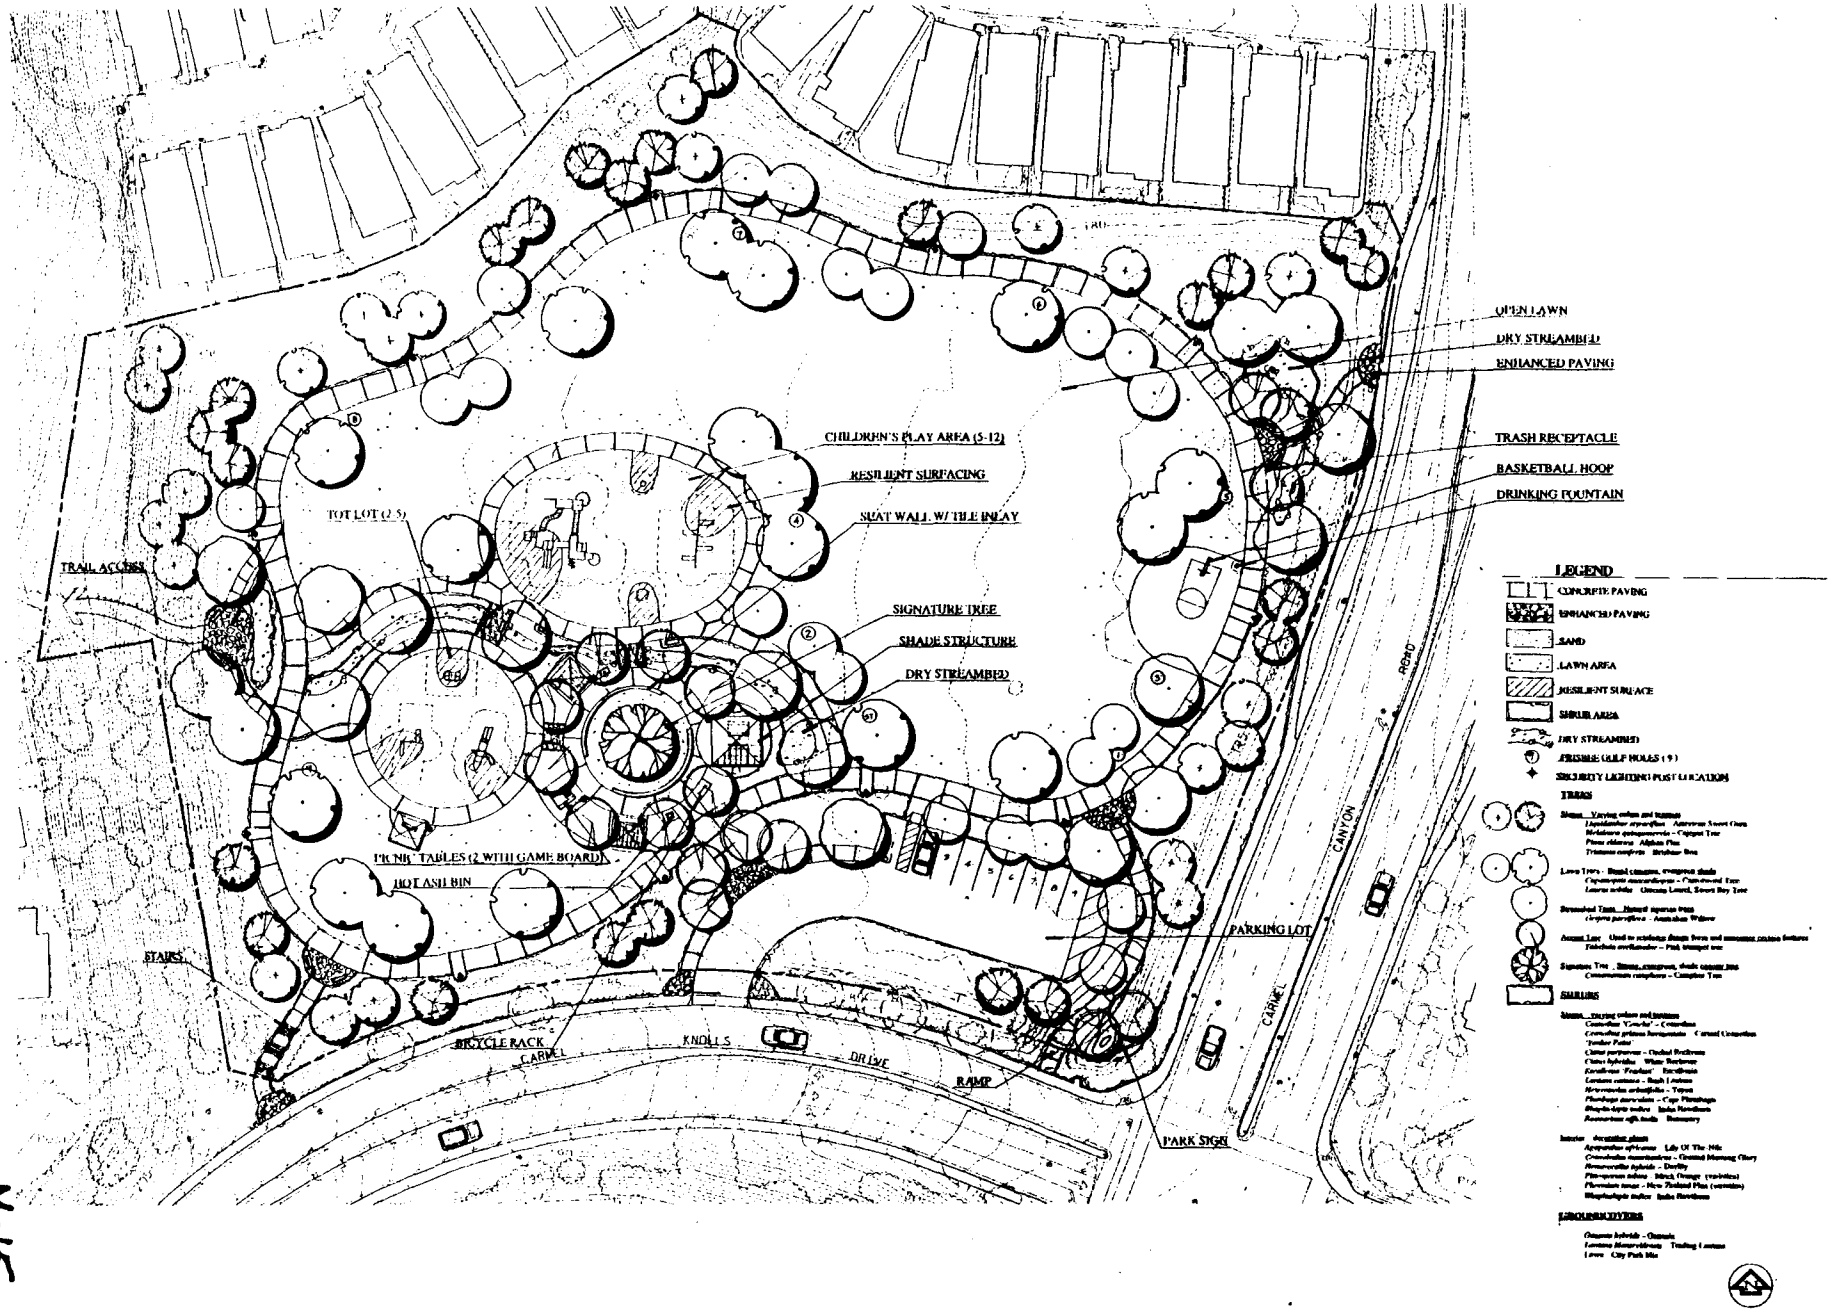

CARMEL KNOLLS PARK

GENERAL DEVELOPMENT PLAN

20 0 10 20 40

GRAPHIC SCALE IN FEET 1"=20'-0"

M-15

ONA

PROJECT

CARMEL KNOLLS PARK
GENERAL DEVELOPMENT PLAN

SHEET TITLE

REVISIONS
1/20/99
1/26/99
1/11/99
1/20/99

PROJECT ARCHITECT
JM
DRAWN BY
JP
CHECKED BY
DATE
1/20/99
SCALE
1"=20'-0"
PROJECT NO
97-004

SHEET