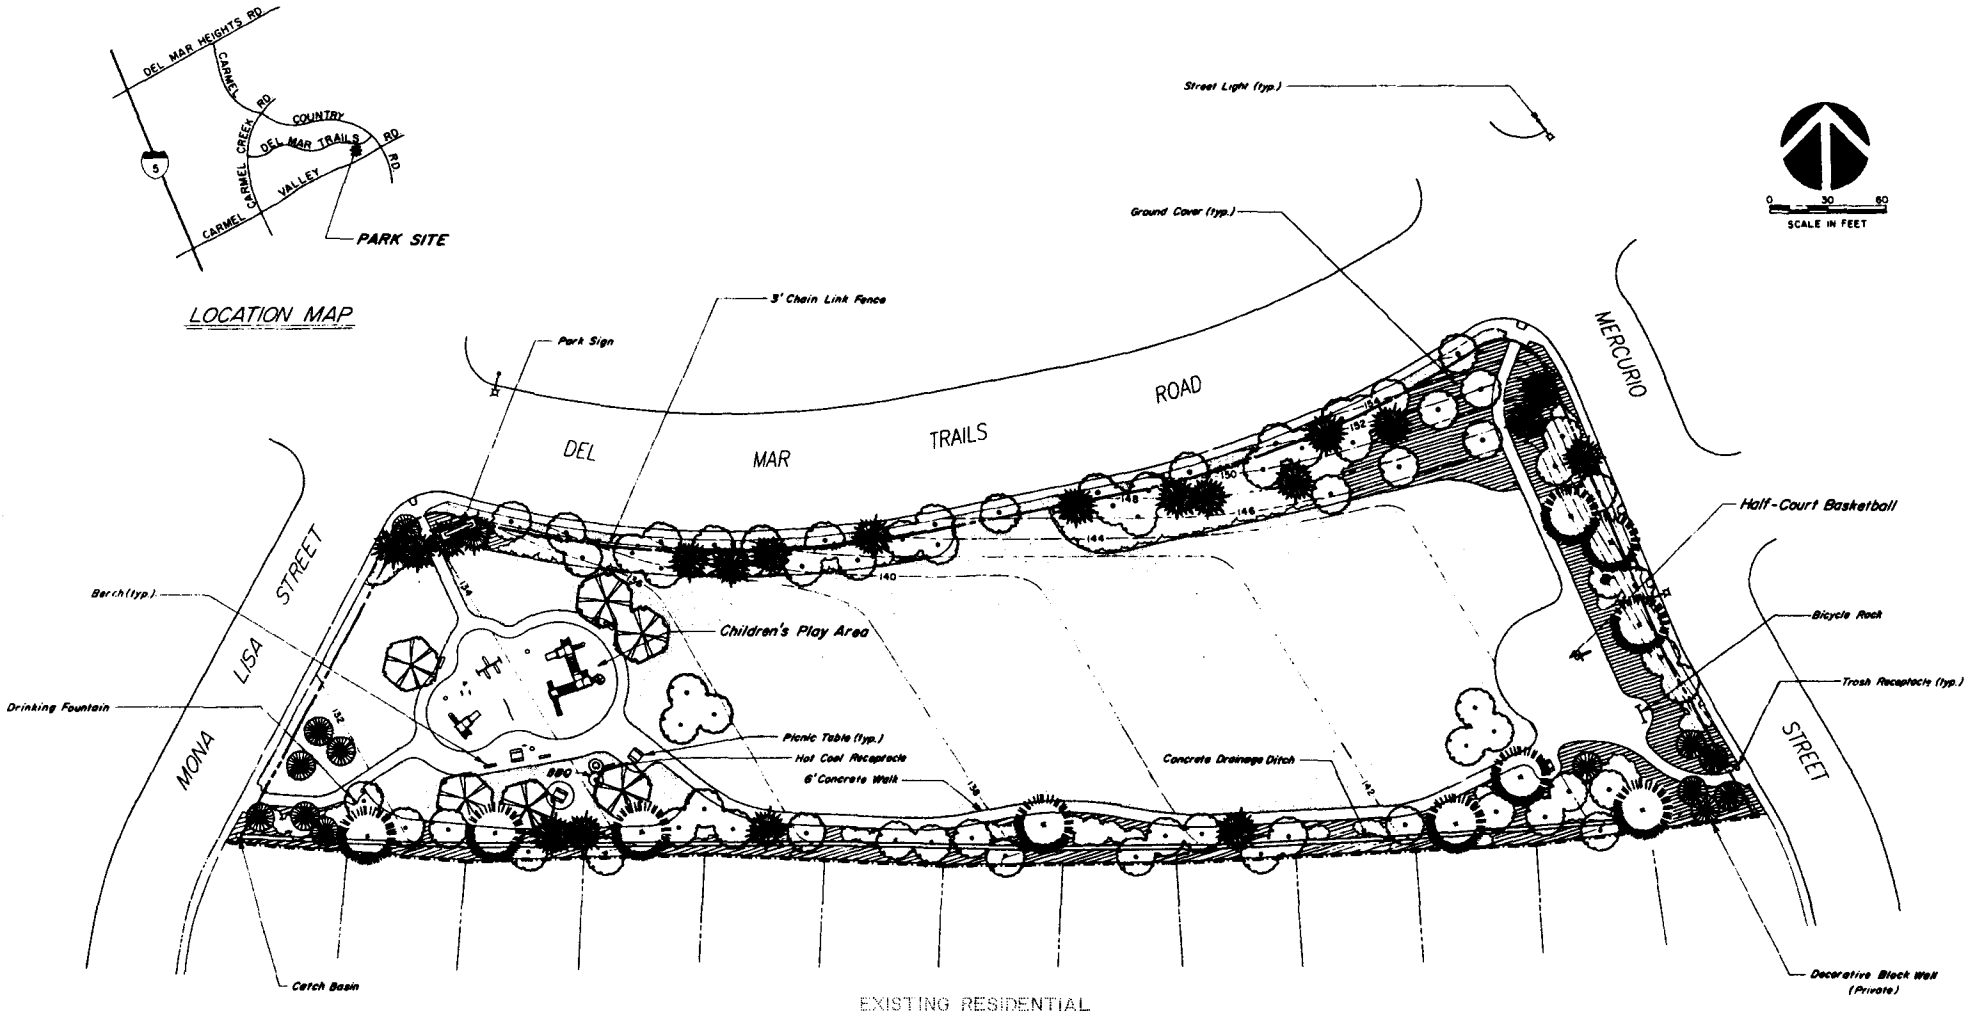

DATA LOG FOR

TE	ACTION	REFERENCE DOCUMENTS			
	SITE ACQUIRED	RESO NO	COST $		ACRES 2.99
	SITE DEDICATED	ORD NO			ACRES
	GDP CONSULTANT HIRED	RESO NO	NAME AUSTIN-HANSEN GROUP		
6-90	P&R BOARD APPROVAL	PF&R APPROVAL			
-1-93	INITIAL DEVELOPMENT	CIP NO 29-713	JO NO 119403	DRWG NO 25975-D	
		CIP NO	JO NO	DRWG NO	
		CIP NO	JO NO	DRWG NO	
		CIP NO	JO NO	DRWG NO	
		CIP NO	JO NO	DRWG NO	
		CIP NO	JO NO	DRWG NO	

IMPROVEMENTS SUMMARY (DATA FROM AS-BUILT DRAWINGS)

ITEM	QUANTITY	ITEM	QUANTITY	ITEM	QUANTITY	ITEM	QUANTITY
TOTAL SITE	2.99 AC	PLAY AREA	4,896 SF	PAVED WALKS	13,782 SF	SECURITY LTS	STDS
IMPROVED AREA	3.23 AC	MULTI PURPOSE CT	SF	PARK ROADS	SF	BALL FIELD LTS	STDS
TURF	1.84 AC	TENNIS CTS	SF	PARKING LOT	SF	TENNIS CT LTS	STDS
GROUNDCOVER	.90 AC	RESTROOM	SF	" STALLS STD		MULTI PURPOSE CT	STDS
NATURAL	AC	REC BLDG	SF	" STALLS HDCP		PICNIC TABLES	4 EA
OTHER LANDSCAPING	AC	POOL BLDG	SF	HALF COURT BASKETBALL	3,000 SF	BACKSTOPS	EA
DIRT INFIELDS	AC	" DECK	SF	BENCHES	4 EA	TENNIS CTS	EA
PARK SIGN	1 EA	" WATER	SF	LAWN EDGING	3,162 LF	BARBEQUES	1 EA
TRASH RECEPTACLES	5 EA	HOT COAL RECEPTACLES	1 EA	DRINKING FOUNTAINS	1 EA	BICYCLE RACK	1 EA
						REVISION T.R. 10-17-94	

CITY OF SAN DIEGO PARK and RECREATION DEPARTMENT

THE GENERAL DEVELOPMENT PLAN

DEL MAR TRAILS

RENAISSANCE PARK

COUNCIL DIST NO 1 COMM PLAN AREA NORTH CITY WEST - 24 PSD NO 190

LAMBERT COORDINATES 282-1703 THOMAS BROS PG. 1188, C-7

M-1C