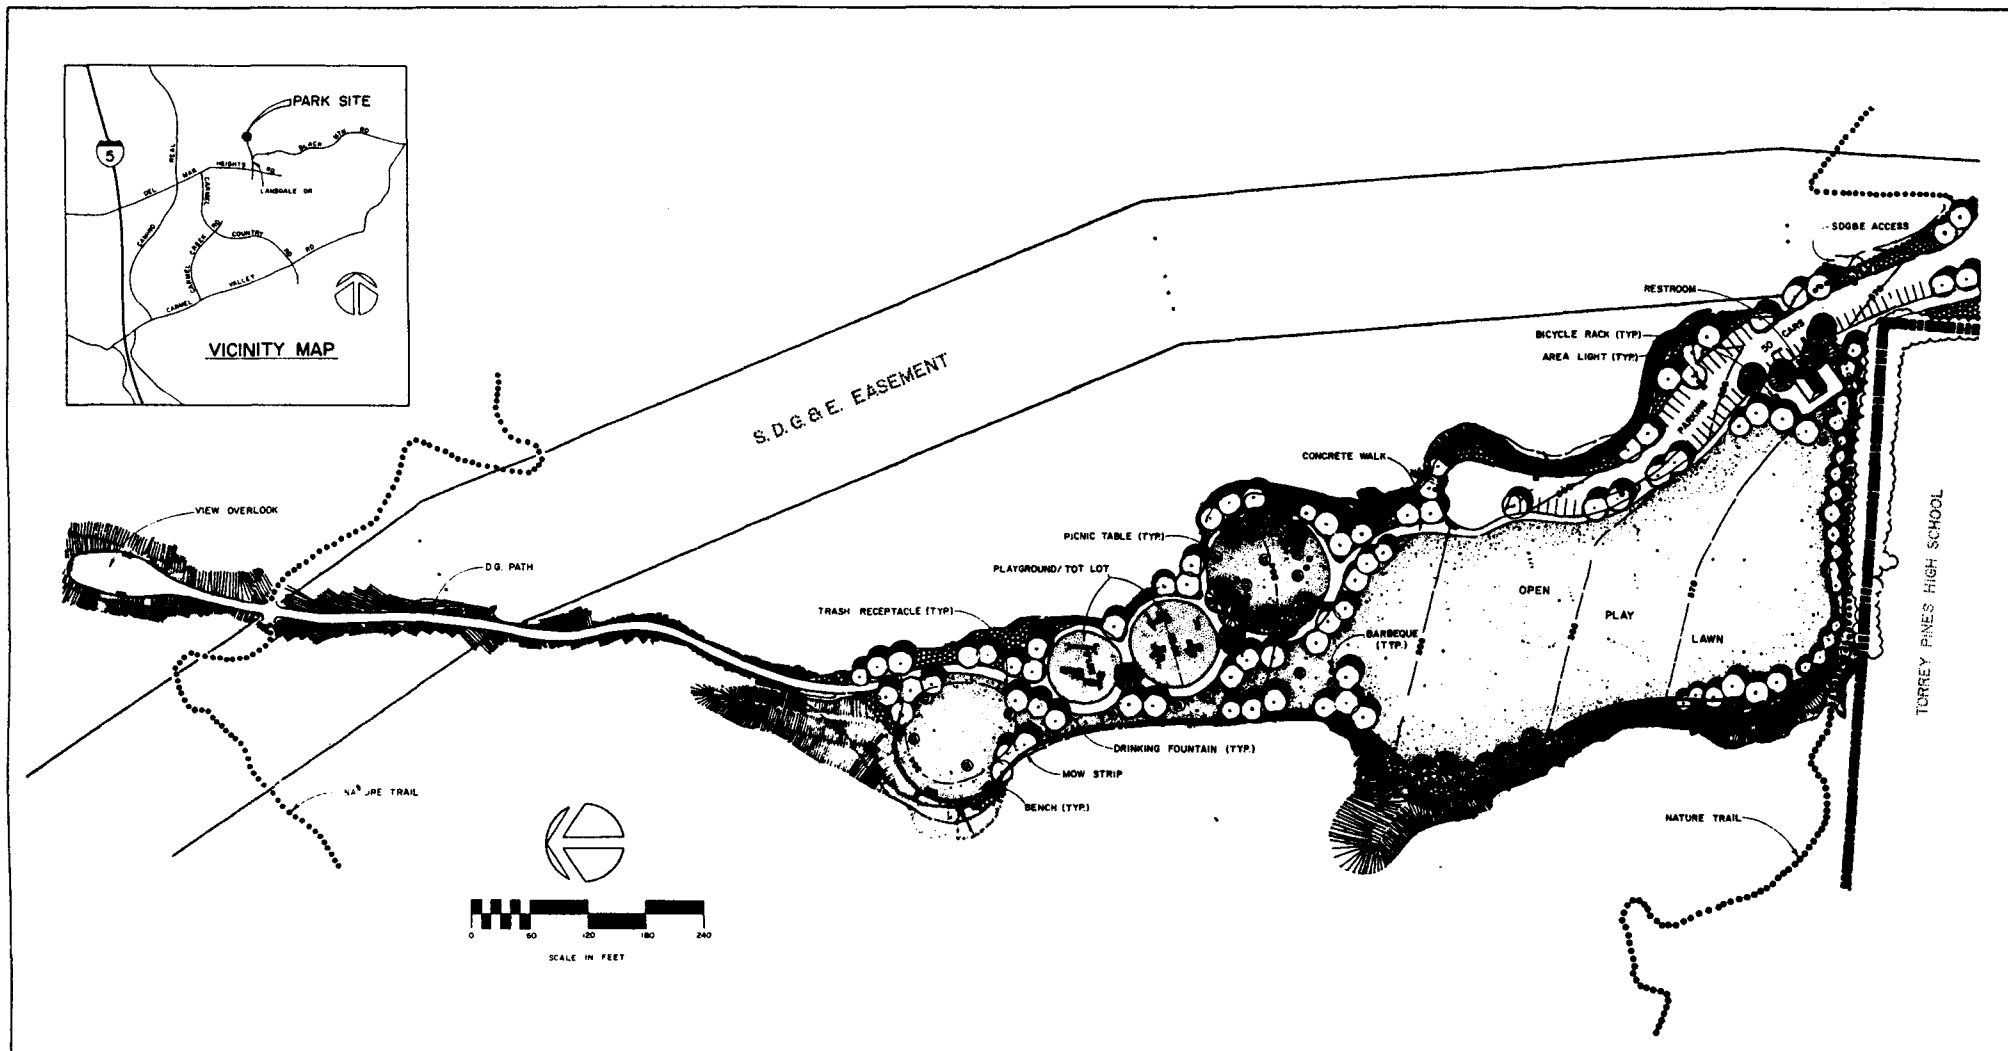

DATA LOG FOR

DATE	ACTION	REFERENCE DOCUMENTS		
	SITE ACQUIRED	RESO NO	COST	ACRES
	SITE DEDICATED	ORD NO		ACRES
	GDP CONSULTANT HIRED	RESO NO	NAME	
	P&R BOARD APPROVAL	PF&R APPROVAL		

	JO NO		DRWG NO
	JO NO		DRWG NO
	JO NO		DRWG NO
	JO NO		DRWG NO
	JO NO		DRWG NO
	JO NO		DRWG NO

IMPROVEMENTS SUMMARY (DATA FROM AS-BUILT DRAWINGS)

ITEM	QUANTITY	ITEM	QUANTITY	ITEM	QUANTITY	ITEM	QUANTITY
TOTAL SITE	AC	PLAY AREA	SF	PAVED WALKS	SF	SECURITY LTS	STDS
IMPROVED AREA	AC	MULTI PURPOSE CT	SF	PARK ROADS	SF	BALL FIELD LTS	STDS
TURF	AC	TENNIS CTS	SF	PARKING LOT	SF	TENNIS CT LTS	STDS
SHRUB BED	AC	RESTROOM	SF	" " STALLS STD		MULTI PURPOSE CT	STDS
NATURAL	AC	REC BLDG	SF	" " STALLS HDCP			
OTHER LANDSCAPING	AC	POOL BLDG	SF	COURT GAME AREA	SF	BACKSTOPS	EA
DIRT INFIELDS	AC	" " DECK	SF			TENNIS CTS	EA
		" " WATER	SF	LAWN EDGING	LF		

REVISION
T.R. 4-14-89

CITY OF SAN DIEGO PARK and RECREATION DEPARTMENT

THE GENERAL DEVELOPMENT PLAN

TORREY HIGHLANDS
(OPEN SPACE PARK)

COUNCIL DIST. NO. 1 COMM. PLAN AREA NORTH CITY WEST 24 PSD NO 190

LAMBERT COORDINATES 290-1701 THOMAS BROS PG. 34 D-2

M-11